



PA-SAT REV 6


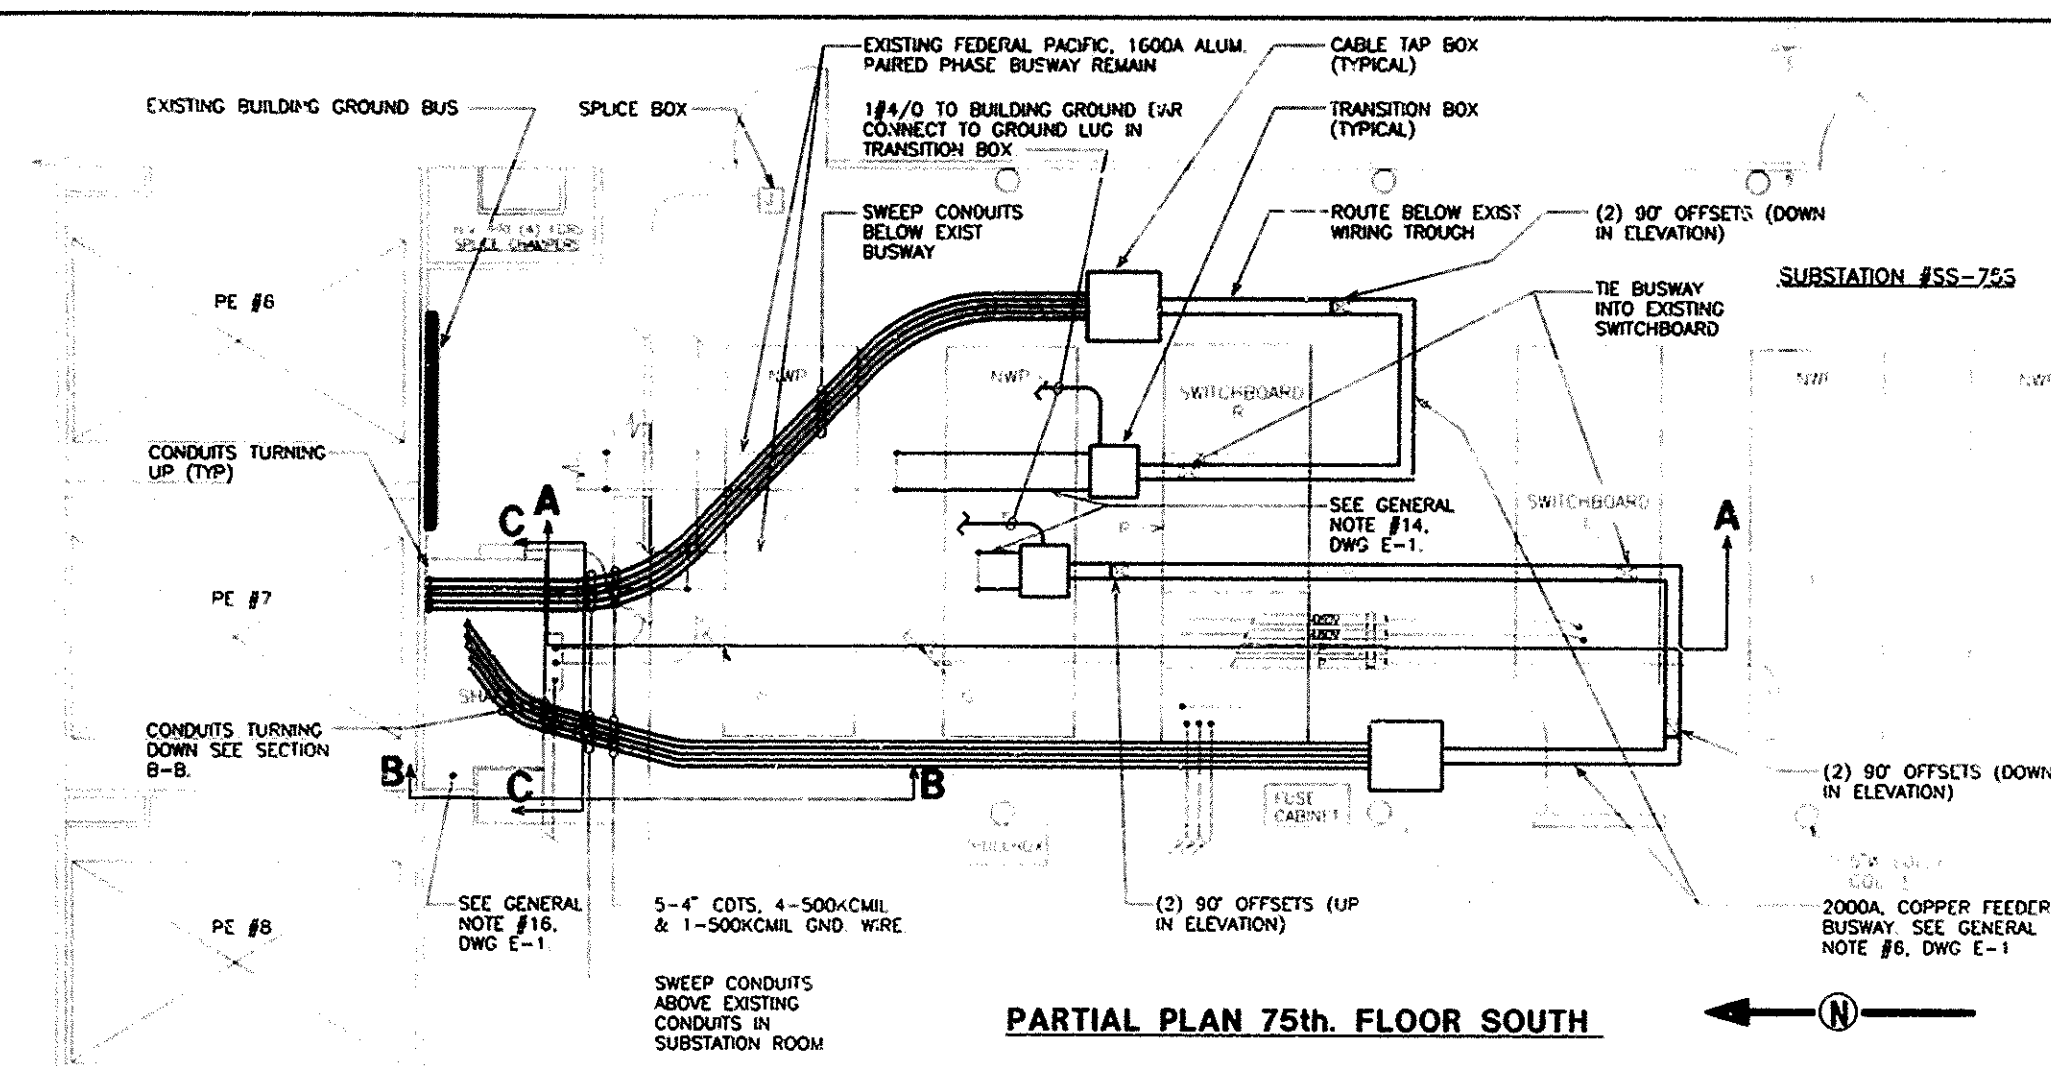


NOTES:


1. SEE DRAWING E-1 FOR BUSWAY SCHEDULE & GENERAL NOTES.
2. TRANSFORMERS & SWITCHBOARDS WILL BE LIVE DURING INSTALLATION.

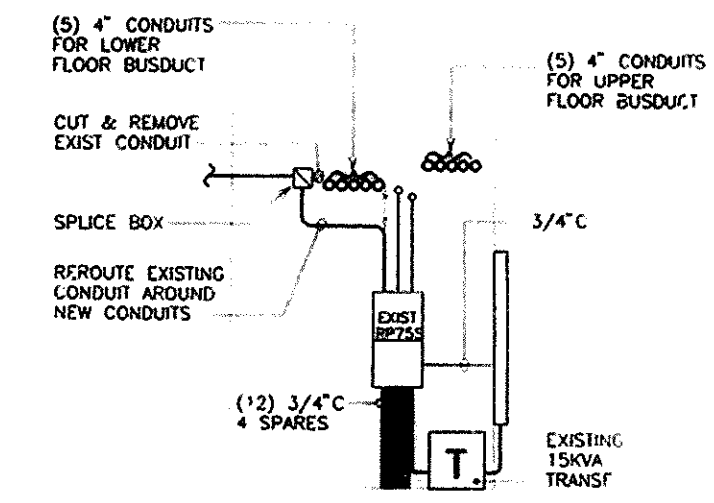

SECTION C-C

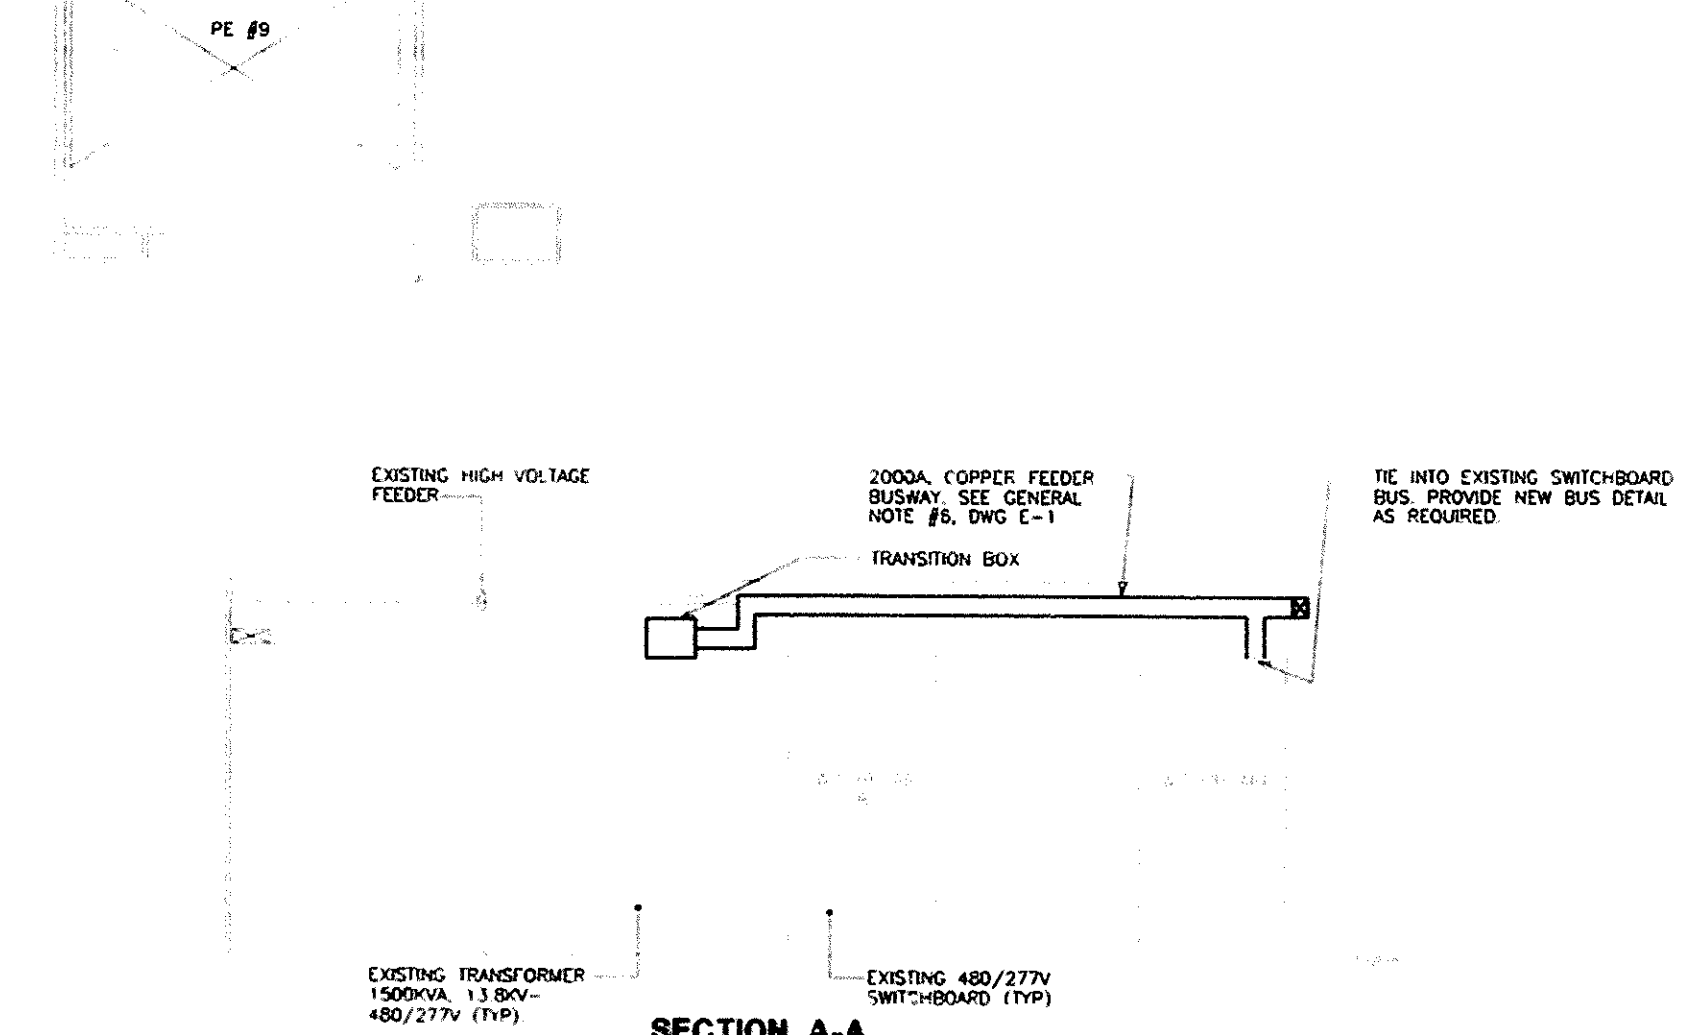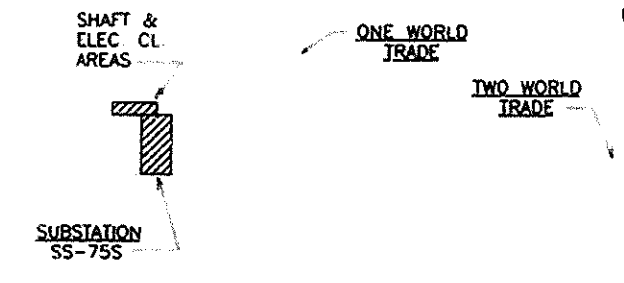

SECTION A-A

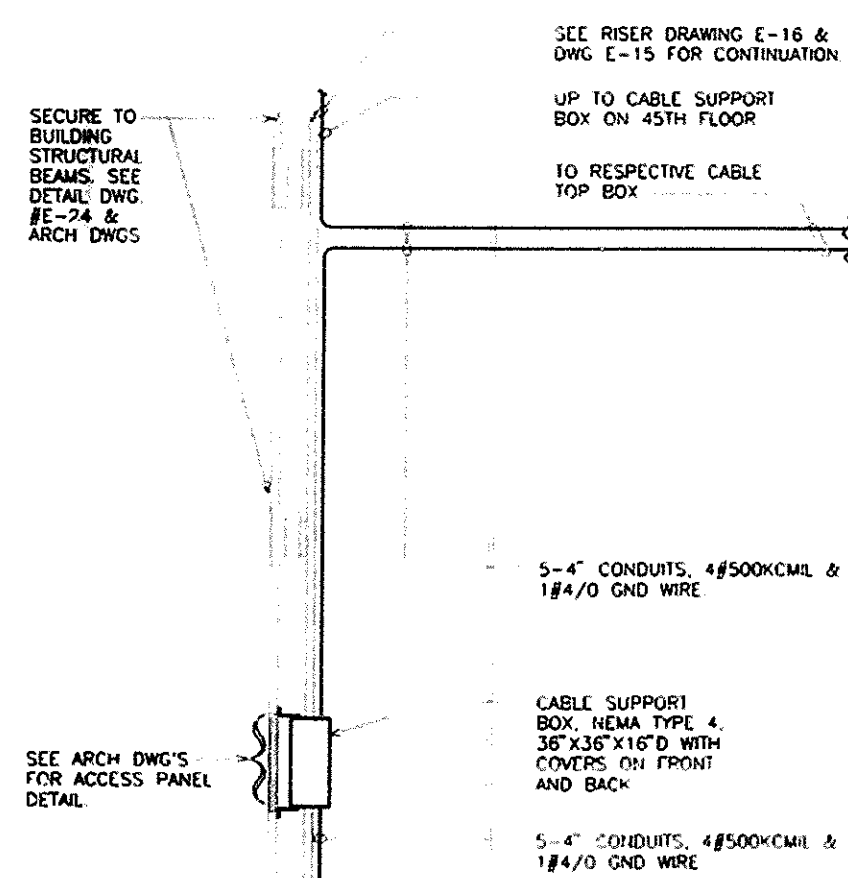

SECTION B-B

Sheet 31 of 41



James A. Zuck
Engineering Program Manager

EDWARDS AND ZUCK, P.C.
CONSULTING ENGINEERS
330 West 42nd Street, New York, NY 10036
212-736-3400
© 1992 Edwards and Zuck, P.C.



	3/15/01	Drawings of Record	
No.	Date	Revision	Approved

Engineering Department
Design Divisions
The World Trade Center
Electrical/HVAC
Upgrade Program

Title
LOW VOLTAGE DISTRIBUTION
ONE WTC ELECTRICAL
75TH FLOOR
SOUTH SIDE
BUS & RISER CABLE LAYOUT
(SUBSTATION SS-75S)

This drawing is subject to compliance with contract. All inventions, designs, and methods herein are reserved to Port Authority and may not be used without its written consent.

By: CAD/... MW: ...
Designed by: ... Drawn by: ...

Date: 10/14/01 Scale: 1/4" = 1'-0"

Contract Number: ... Drawing Number: ...

WTC-804.041 E-14

FILE NAME: DATE: 03